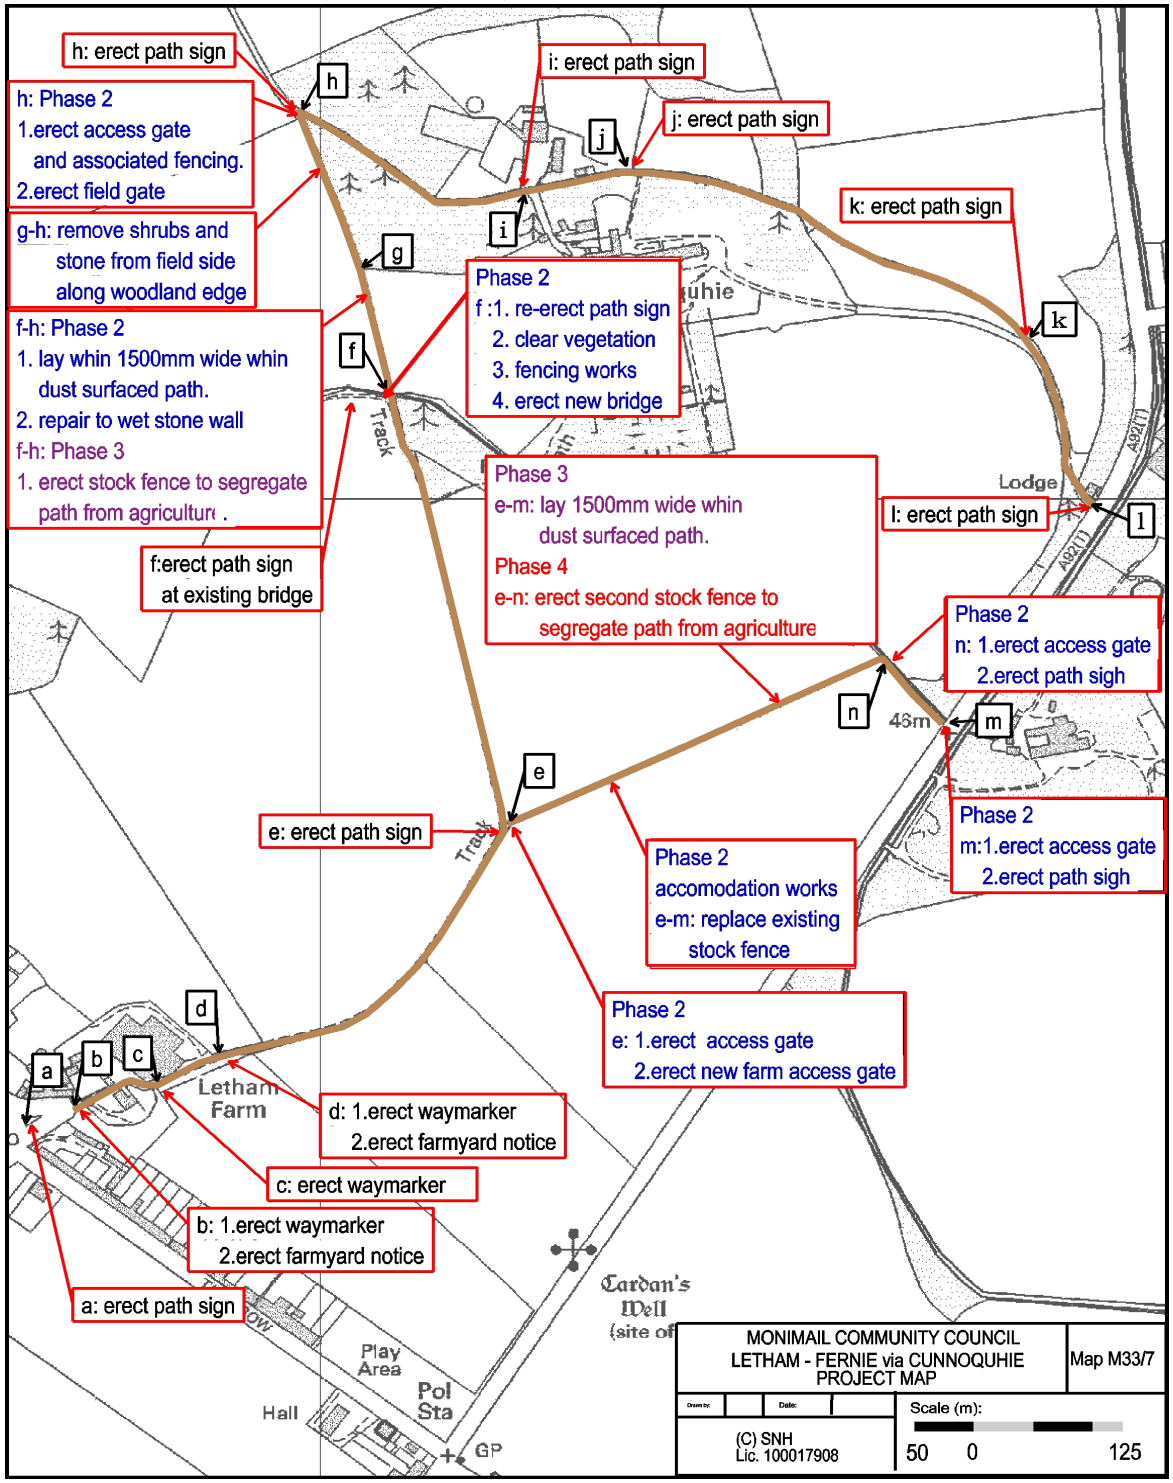
h: erect path sign
h: Phase 2
1.erect access gate
and associated fencing.
2.erect field gate
g-h: remove shrubs and
stone from field side
along woodland edge
f-h: Phase 2
1. lay whin 1500mm wide whin
dust surfaced path.
2. repair to wet stone wall
f-h: Phase 3
1. erect stock fence to segregate
path from agricultur .
f:erect path sign
at existing bridge
i: erect path sign
j: erect path sign
k: erect path sign
Phase 2
f :1. re-erect path sign
2. clear vegetation
3. fencing works
4. erect new bridge
Phase 3
e-m: lay 1500mm wide whin
dust surfaced path.
Phase 4
e-n: erect second stock fence to
segregate path from agriculture
l: erect path sign
Lodge
Phase 2
n: 1.erect access gate
2.erect path sigh
Phase 2
m:1.erect access gate
2.erect path sigh
e: erect path sign
Phase 2
accomodation works
e-m: replace existing
stock fence
Phase 2
e: 1.erect access gate
2.erect new farm access gate
d: 1.erect waymarker
2.erect farmyard notice
c: erect waymarker
b: 1.erect waymarker
2.erect farmyard notice
a: erect path sign
Letham
Farm
Track
Cardan's
Well
(site of
Play
Area
Pol
Sta
Hall
GP
MONIMAIL COMMUNITY COUNCIL
LETHAM - FERNIE via CUNNOQUHIE
PROJECT MAP
Map M33/7
Scale (m):
50 0 125
(C) SNH
Lic. 100017908